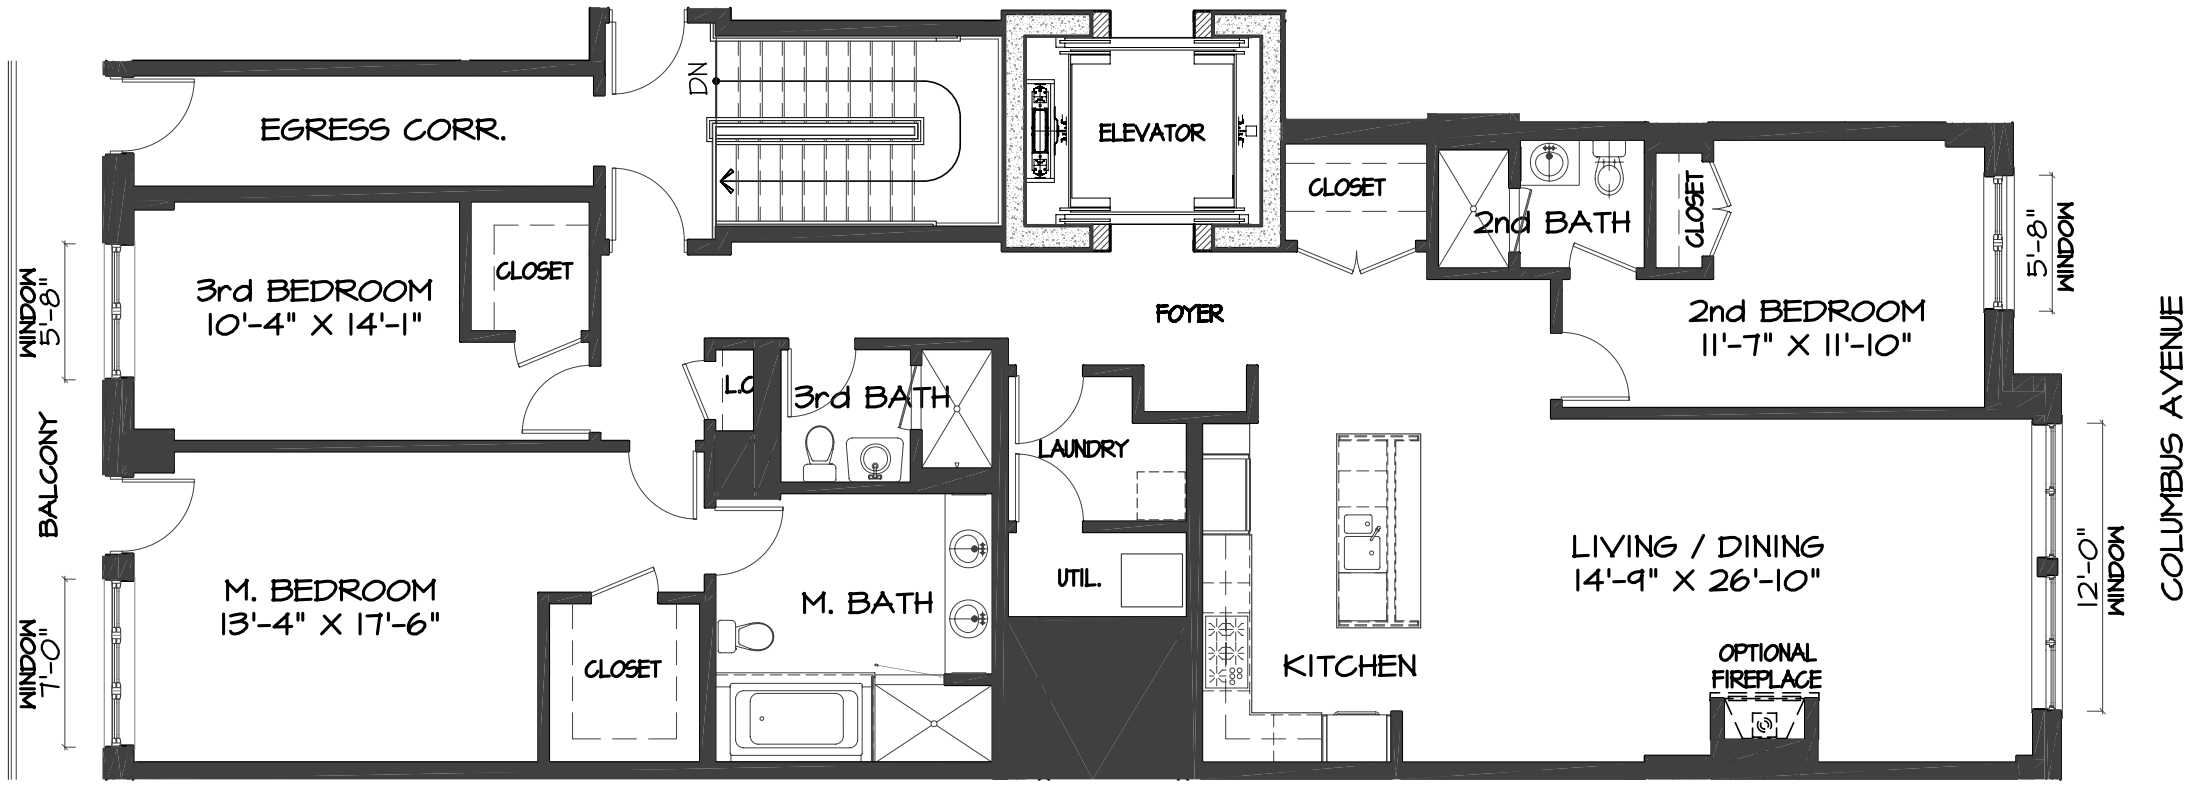

SCALE: 1/8"=1'-0"

3 BEDROOM
3 BATHROOM
UNIT 1004
1,932 SQ. FT

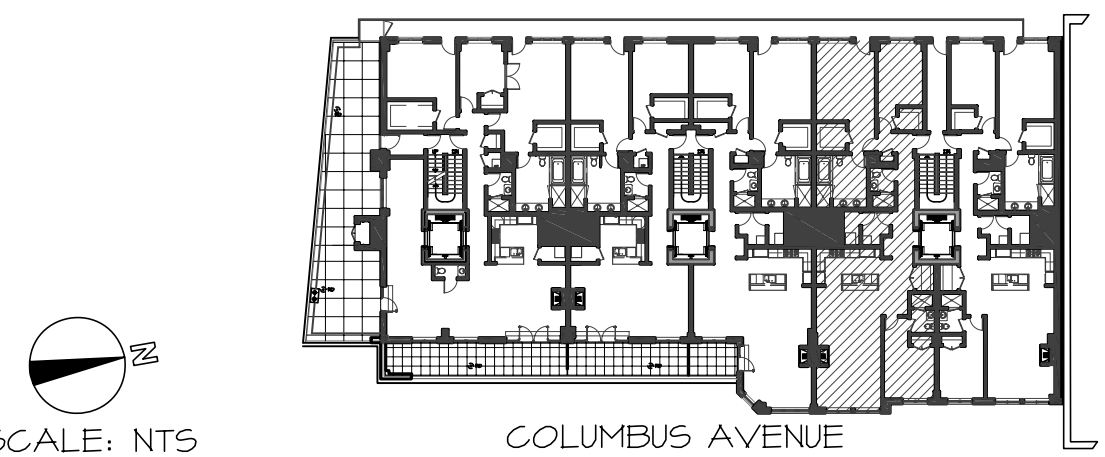

SCALE: NTS

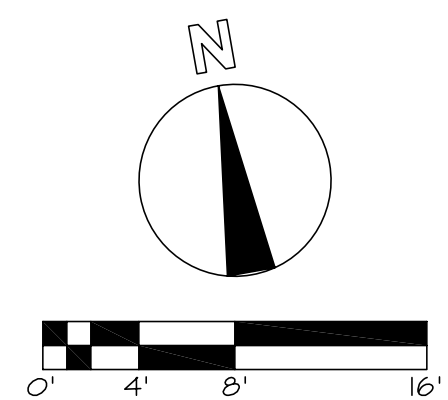

THESE FLOOR PLANS ARE PRELIMINARY. ALL LAYOUTS ARE SUBJECT TO CHANGE AND ALL MEASUREMENTS ARE APPROXIMATE AND SUBJECT TO NORMAL CONSTRUCTION VARIANCE AND TOLERANCE

Neshamkin French Architects, Inc.
ARCHITECTS PRESERVATION PLANNERS DEVELOPMENT CONSULTANTS
5 Monument Square
Charlestown, MA. 02129
tel. 617.242.7422
fax 617.242.7424

Stamped By:
Drawn By:
Checked By:
Date:
Revisions

Project No.
File Name:
Drawing Title:

Sheet No. 1004
Scale: AS NOTED