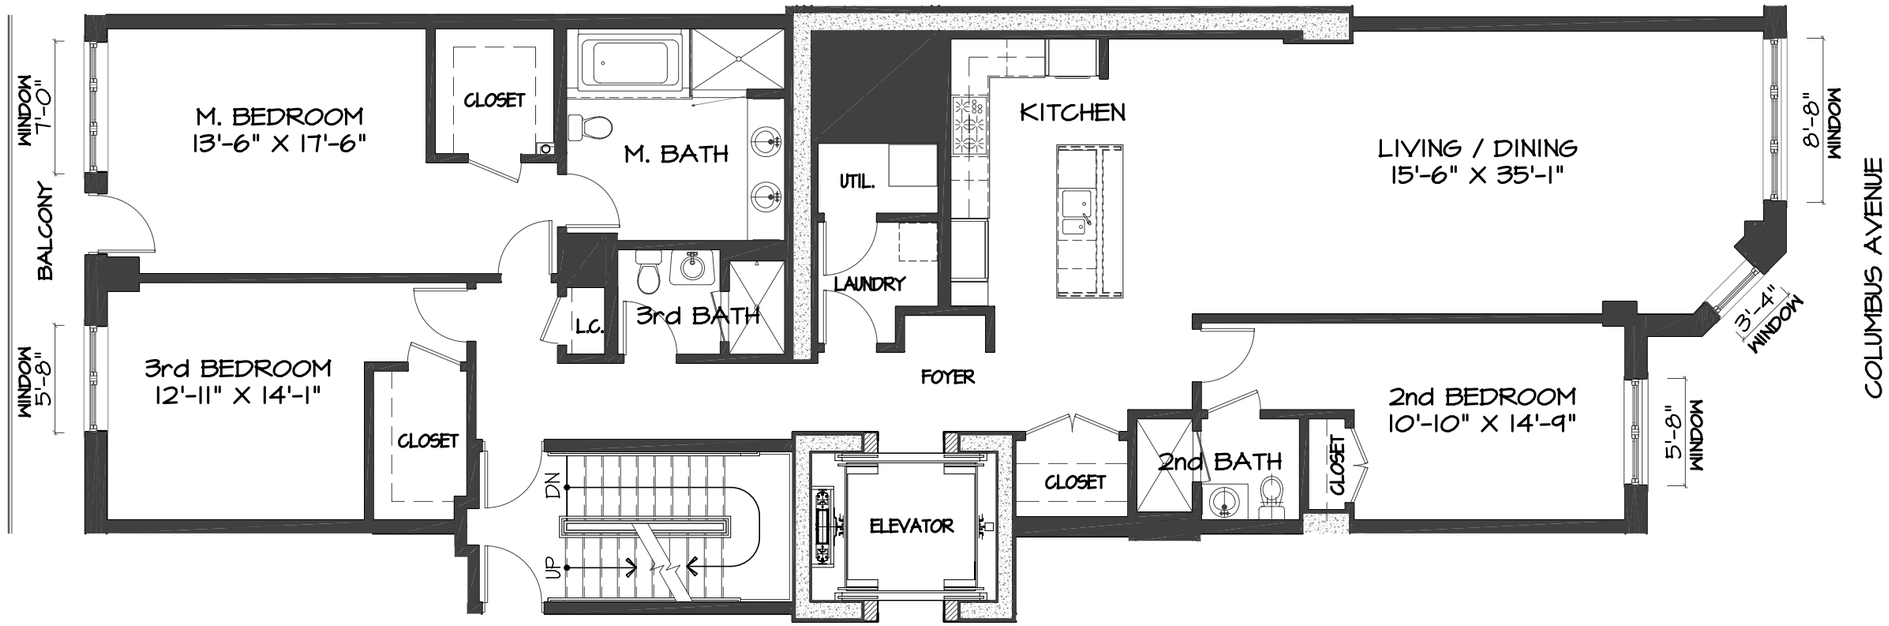

SCALE: 1/8"=1'-0"

3 BEDROOM
3 BATHROOM

UNIT 704
2,153 SQ. FT

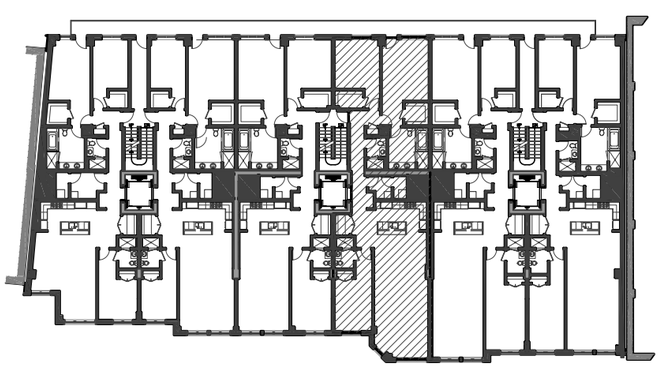

SCALE: NTS

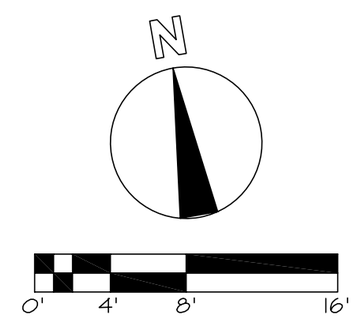

THESE FLOOR PLANS ARE PRELIMINARY. ALL LAYOUTS ARE SUBJECT TO CHANGE AND ALL MEASUREMENTS ARE APPROXIMATE AND SUBJECT TO NORMAL CONSTRUCTION VARIANCE AND TOLERANCE

Neshamkin French Architects, Inc.
ARCHITECTS PRESERVATION PLANNERS DEVELOPMENT CONSULTANTS
3 Monument Square tel 617.242.7422
Charlestown, MA 02129 fax 617.242.7424

Stamped By:
Drawn By:
Checked By:
Date:
Revisions

Project No.
File Name:
Drawing Title:

Sheet No. 704
Scale: AS NOTED